Candalepas Associates

Date: 13.04.26
Job No: 5892

TRANSMITTAL

Attention: Daniel Hardwick

Company: John Staff

Address: Level 5, 9 Castlereagh Street
Sydney 2000 NSW

From: Evan Pearson

Project: St Mary’s Cathedral

We transfer the following:

☐ Prints ☒ Amended Drawings ☐ Shop Drawings
☐ Specifications ☐ Reports ☐ Disks

For Your:

☐ Information ☐ Action/Corrections ☒ Approval/Comments
☐ Constructions ☐ Return

Item	Description	Copies
1.	**Architectural DA Drawings** (dated 13.04.26) DA 01 Cover sheet DA 02 Western Access Ramp (Sht 1 of 2) DA 03 Western Access Ramp (Sht 2 of 2) DA 04 Eastern Access Ramp (Sht 1 of 2) DA 05 Eastern Access Ramp (Sht 2 of 2) DA 06 Crypt Passenger Elevator (Sht 1 of 2) DA 07 Crypt Passenger Elevator (Sht 2 of 2) DA 08 Crypt Amenities	1 x A1 (PDF)

☐ Mail ☐ Courier ☐ Hand ☒ Other (Email)

Regards,
CANDALEPAS ASSOCIATES

Evan Pearson

Level 1, 81 York Street
Sydney NSW 2000
+61 2 9283 7755

Level 5, 412 Collins Street
Melbourne VIC 3000
+61 3 7031 7900

info@candalepas.com.au

Angelo Candalepas &
Associates Pty Limited

ABN 45 070 219 288

Angelo Candalepas &
Associates NGVC Team
Pty Limited
ABN 97 657 663 593

candalepas.com.au

Nominated Architect
Angelo Candalepas
NSW 5773
VIC 17978
WA 2405
ACT 2603
QLD 5463

DEVELOPMENT & SECTION 60 APPLICATION

ARCHITECTURAL DRAWINGS

ADDRESS:
ST MARY'S CATHEDRAL (ACCESSIBILITY AND AMENITIES UPGRADES)

CLIENT:
CATHOLIC ARCHDIOCESE OF SYDNEY

PROJECT No:
5892

ARCHITECT:

CANDALEPAS
ASSOCIATES
81 YORK ST
SYDNEY NSW 2000
T: 9283 7755 F: 9283 7477

DRAWING SCHEDULE

DA-01	COVER SHEET
DA-02	WESTERN ACCESS RAMP (SHEET 1 OF 2)
DA-03	WESTERN ACCESS RAMP (SHEET 2 OF 2)
DA-04	EASTERN ACCESS RAMP (SHEET 1 OF 2)
DA-05	EASTERN ACCESS RAMP (SHEET 2 OF 2)
DA-06	CRYPT PASSENGER ELEVATOR (SHEET 1 OF 2)
DA-07	CRYPT PASSENGER ELEVATOR (SHEET 2 OF 2)
DA-08	CRYPT AMENITIES

W B M Y C

300MM 250MM 200MM 150MM 100MM 50MM 0MM (SIZE ON ORIGINAL)

This drawing is to be read in conjunction with all relevant project documentation (incl. written architectural reports, specifications and schedules) and all specialist consultant documentation incl. but not limited to town planning, civil structural, mechanical, electrical, and hydraulic engineering, environmental, heritage, archaeology etc documentation.

Do not scale from this drawing. Only figured dimensions shall be used.

Report any discrepancy between this drawing and other project documentation immediately to the architect for clarification.

All sizes of structural components that are shown on these architectural documents are for reference only. Refer to structural engineer's drawings for structural dimensions and architectural drawings for concrete set out dimensions.

These drawings are for a Development and Section 60 Works Application only.

DRAWING ORIGINAL SIZE:

Archeaology:
Eco Logical Australia
Level 13/420 George St
Sydney NSW 2000
karynm@ecoaus.com.au
T: 02 9259 3728

BCA & Accessiblity Consultant:
Philip Chun
Level 22, 264 George St
Sydney NSW 2000
sydney@philipchun.com
T: 02 9412 2322

Lighting Designer:
Steensen Varming
Level 8, 9 Castlereagh St
Sydney NSW 2000
info@steensenvarming.com
T: 02 9967 2200

Heritage Consultant:
URBIS
Angel Place, L8, 123 Pitt St
Sydney NSW 2000
T: 02 8233 9900

Landscape Architect:
Jane Irwin Landscape Architecture
Suite 203, L2, 61 Marlborough St
Surry Hills NSW 2010
info@jila.net.au
T: 02 9212 6957

Services Eng & Acoustics:
ADP
Level 6, 33 Erskine St
Sydney NSW 2000
T: 02 8203 5447

Structural & Civil Engineers:
TTW
Level 6, 73 Miller St
North Sydney NSW 2060
T: 02 9439 7288

Town Planning:
Planning Lab
Suite 195, 20-40 Meagher St
Chippendale NSW 2008
giovanni@planninglab.com.au
T: 0447 755 799

Project Manager:
Johnstaff
Level 5/9/13 Castlereagh St
Sydney NSW 2000
info@johnstaff.com.au
T: 03 8662 3900

Issue	Date	Description
A.	13.04.26	LODGEMENT

Project:
ST MARY'S CHANCERY

Site:
ST MARY'S ROAD, SYDNEY

Client:
CATHOLIC ARCHDIOCESE OF SYDNEY

Scale:	Drawn By:	Checked 1:	Checked 2:	Approved:
NTS	BC	BC	EP	EP

Architect:
Candalepas Associates
Registration No. NSW 5773
Registration No. VIC 17978
Registration No. WA 2405
Registration No. ACT 2603
Registration No. QLD 5463

81 York Street, Sydney NSW 2000
info@candalepas.com.au
T: 02 9283 7755 F: 02 9283 7477

FOR A DEVELOPMENT & SECTION 60 WORKS APPLICATION ONLY

Drawing:
COVER SHEET

Job Number:
5892

Drawing Number:
DA-01

Issue:
A.

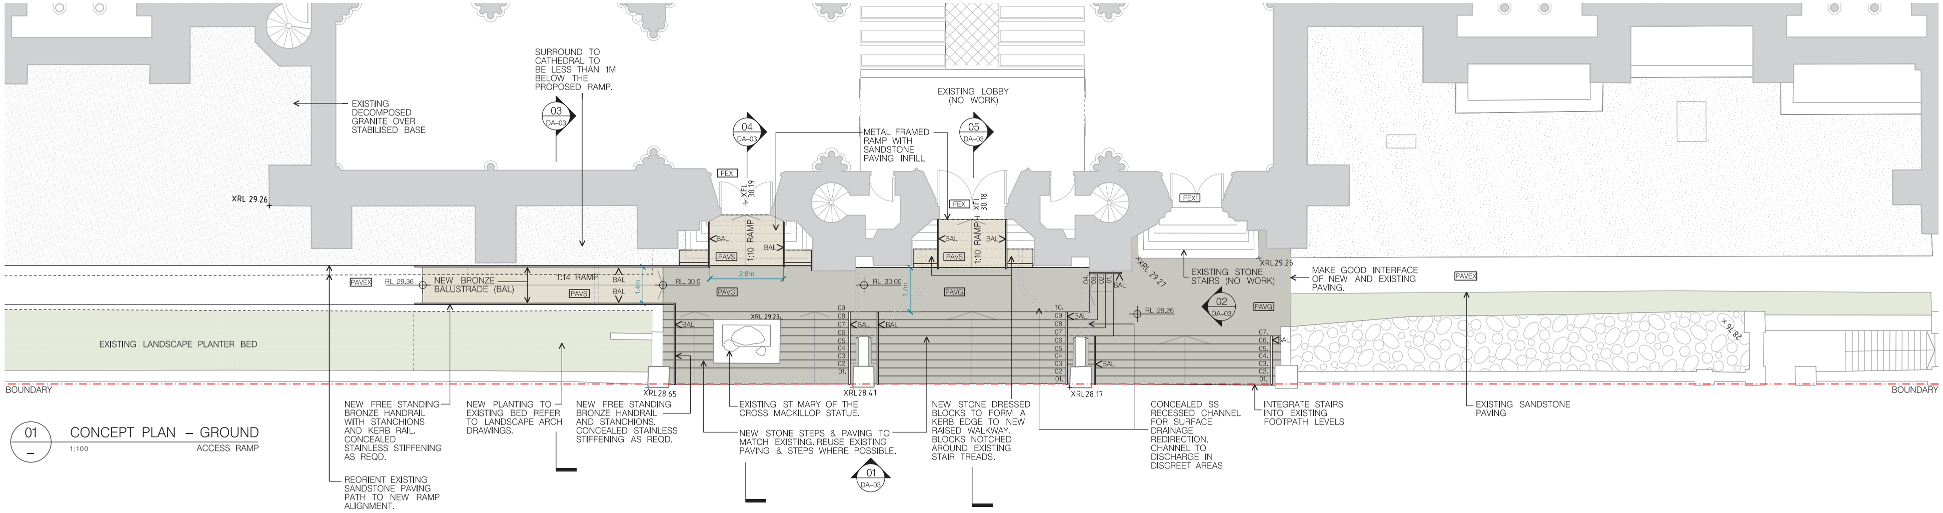
EXISTING DECOMPOSED GRANITE OVER STABILISED BASE
SURROUND TO CATHEDRAL TO BE LESS THAN 1M BELOW THE PROPOSED RAMP.
03 DA-03
04 DA-03
METAL FRAMED RAMP WITH SANDSTONE PAVING INFILL
05 DA-03
EXISTING LOBBY (NO WORK)
XRL 29.26
FEX
XFL 30.19
XFL 30.18
1:10 RAMP
1:14 RAMP
BAL
PAVS
PAVG
PAVEX
RL 29.36
NEW BRONZE BALUSTRADE (BAL)
RL 30.0
RL 30.00
2.8m
1.7m
1.8m
XRL 29.23
XRL 29.27
RL 29.26
EXISTING STONE STAIRS (NO WORK)
02 DA-03
MAKE GOOD INTERFACE OF NEW AND EXISTING PAVING.
EXISTING LANDSCAPE PLANTER BED
BOUNDARY
XRL 28.65
XRL 28.41
XRL 28.17
XRL 29.16
01. 02. 03. 04. 05. 06. 07. 08. 09. 10.
NEW FREE STANDING BRONZE HANDRAIL WITH STANCHIONS AND KERB RAIL. CONCEALED STAINLESS STIFFENING AS REQD.
REORIENT EXISTING SANDSTONE PAVING PATH TO NEW RAMP ALIGNMENT.
NEW PLANTING TO EXISTING BED REFER TO LANDSCAPE ARCH DRAWINGS.
NEW FREE STANDING BRONZE HANDRAIL AND STANCHIONS. CONCEALED STAINLESS STIFFENING AS REQD.
EXISTING ST MARY OF THE CROSS MACKILLOP STATUE.
NEW STONE STEPS & PAVING TO MATCH EXISTING. REUSE EXISTING PAVING & STEPS WHERE POSSIBLE.
01 DA-03
NEW STONE DRESSED BLOCKS TO FORM A KERB EDGE TO NEW RAISED WALKWAY. BLOCKS NOTCHED AROUND EXISTING STAIR TREADS.
CONCEALED SS RECESSED CHANNEL FOR SURFACE DRAINAGE REDIRECTION. CHANNEL TO DISCHARGE IN DISCREET AREAS
INTEGRATE STAIRS INTO EXISTING FOOTPATH LEVELS
EXISTING SANDSTONE PAVING

01 CONCEPT PLAN – GROUND
1:100
ACCESS RAMP

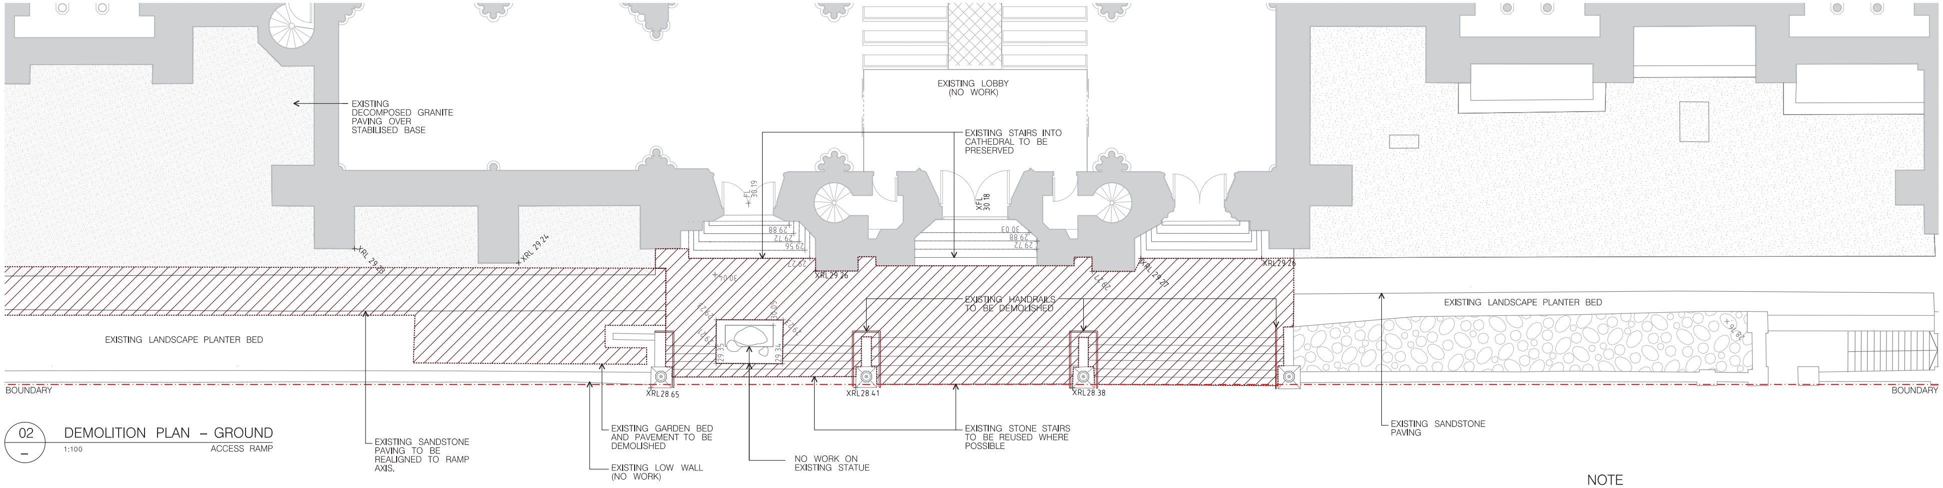
EXISTING DECOMPOSED GRANITE PAVING OVER STABILISED BASE
EXISTING LOBBY (NO WORK)
EXISTING STAIRS INTO CATHEDRAL TO BE PRESERVED
XFL 30.19
XFL 30.18
XRL 29.26
XRL 29.24
XRL 29.27
EXISTING HANDRAILS TO BE DEMOLISHED
EXISTING LANDSCAPE PLANTER BED
BOUNDARY
XRL 28.65
XRL 28.41
XRL 28.38
EXISTING SANDSTONE PAVING TO BE REALIGNED TO RAMP AXIS.
EXISTING GARDEN BED AND PAVEMENT TO BE DEMOLISHED
EXISTING LOW WALL (NO WORK)
NO WORK ON EXISTING STATUE
EXISTING STONE STAIRS TO BE REUSED WHERE POSSIBLE
EXISTING SANDSTONE PAVING

02 DEMOLITION PLAN – GROUND
1:100
ACCESS RAMP

NOTE

1. FINAL SETOUT OF STAIRS TO INCORPORATE DETAILED SURVEY INFORMATION.
2. FINAL CONSTRUCTION DOCUMENTS TO ACCOMMODATE DETAILED ANALYSIS OF EXISTING STONE TREADS (REUSED WHERE POSSIBLE).
3. DETAIL ACCESSIBILITY PROVISION NOT SHOWN FOR CLARITY (E.G. STAIR NOSING CONTRAST STRIP, TGSI ETC.)

LEGEND

BAL	NEW FREE STANDING BRONZE HANDRAIL WITH STANCHIONS AND KERB RAIL. CONCEALED STAINLESS STIFFENING AS REQD. HANDRAIL TO MATCH RECENT PRECINCT HANDRAIL (INSTALLED SOUTHERN MAIN CATHEDRAL STAIRS).
PAVS	DRESSED DIMENSIONED SANDSTONE PAVING TO MATCH EXISTING PAVING. SANDSTONE TO BE HARDWEARING & SUITABLE FOR PUBLIC DOMAIN PAVING WORK. REFER LANDSCAPE ARCH REQS. ENSURE NECESSARY SLIP RESISTANCE.
PAVG	EXISTING GRANITE STAIRS TO BE REUSED WHERE POSSIBLE.
PAVEX	EXISTING PAVING TO BE RETAINED.
FEX	EXISTING FLOORING TO BE RETAINED.
ST	DRESSED SANDSTONE BLOCKS WITH CUSTOM PROFILE, SIZES AND DEPTH, TO MATCH EXISTING PAVING.

FOR A DEVELOPMENT & SECTION 60 WORKS APPLICATION ONLY

This drawing is to be read in conjunction with all relevant project documentation (incl. written architectural reports, specifications and schedules) and all specialist consultant documentation incl. but not limited to town planning, civil structural, mechanical, electrical, and hydraulic engineering, environmental, heritage, archaeology etc documentation.

Do not scale from this drawing. Only figured dimensions shall be used.

Report any discrepancy between this drawing and other project documentation immediately to the architect for clarification.

All sizes of structural components that are shown on these architectural documents are for reference only. Refer to structural engineer's drawings for structural dimensions and architectural drawings for concrete set out dimensions.

These drawings are for a Development and Section 60 Works Application only.

0MM (SIZE ON ORIGINAL) 50MM 100MM 150MM 200MM 250MM 300MM

DRAWING ORIGINAL SIZE:

Archeaology:
Eco Logical Australia
Level 13/420 George St
Sydney NSW 2000
karynm@ecoaus.com.au
T: 02 9259 3728

BCA & Accessiblity Consultant:
Philip Chun
Level 22, 264 George St
Sydney NSW 2000
sydney@philipchun.com
T: 02 9412 2322

Lighting Designer:
Steensen Varming
Level 8, 9 Castlereagh St
Sydney NSW 2000
info@steensenvarming.com
T: 02 9967 2200

Heritage Consultant:
URBIS
Angel Place, L8, 123 Pitt St
Sydney NSW 2000
T: 02 8233 9900

Landscape Architect:
Jane Irwin Landscape Architecture
Suite 203, L2, 61 Marlborough St
Surry Hills NSW 2010
info@jila.net.au
T: 02 9212 6957

Services Eng & Acoustics:
ADP
Level 6, 33 Erskine St
Sydney NSW 2000
T: 02 8203 5447

Structural & Civil Engineers:
TTW
Level 6, 73 Miller St
North Sydney NSW 2060
T: 02 9439 7288

Town Planning:
Planning Lab
Suite 195, 20-40 Meagher St
Chippendale NSW 2008
giovanni@planninglab.com.au
T: 0447 755 799

Project Manager:
Johnstaff
Level 5/9/13 Castlereagh St
Sydney NSW 2000
info@johnstaff.com.au
T: 03 8662 3900

Issue	Date	Description
A.	13.04.26	LODGEMENT

N

Project:
ST MARY'S CHANCERY
Site:
ST MARY'S ROAD, SYDNEY
Client:
CATHOLIC ARCHDIOCESE OF SYDNEY

Scale:	Drawn By:	Checked 1:	Checked 2:	Approved:
AS NOTED @ A1	BC	BC	EP	EP

Architect:
Candalepas Associates
Registration No. NSW 5773
Registration No. VIC 17978
Registration No. WA 2405
Registration No. ACT 2603
Registration No. QLD 5463
81 York Street, Sydney NSW 2000
info@candalepas.com.au
T: 02 9283 7755 F: 02 9283 7477

Drawing:
WESTERN ACCESS RAMP
(SHEET 1 OF 2)
Job Number:
5892
Drawing Number:
DA-02
Issue:
A.

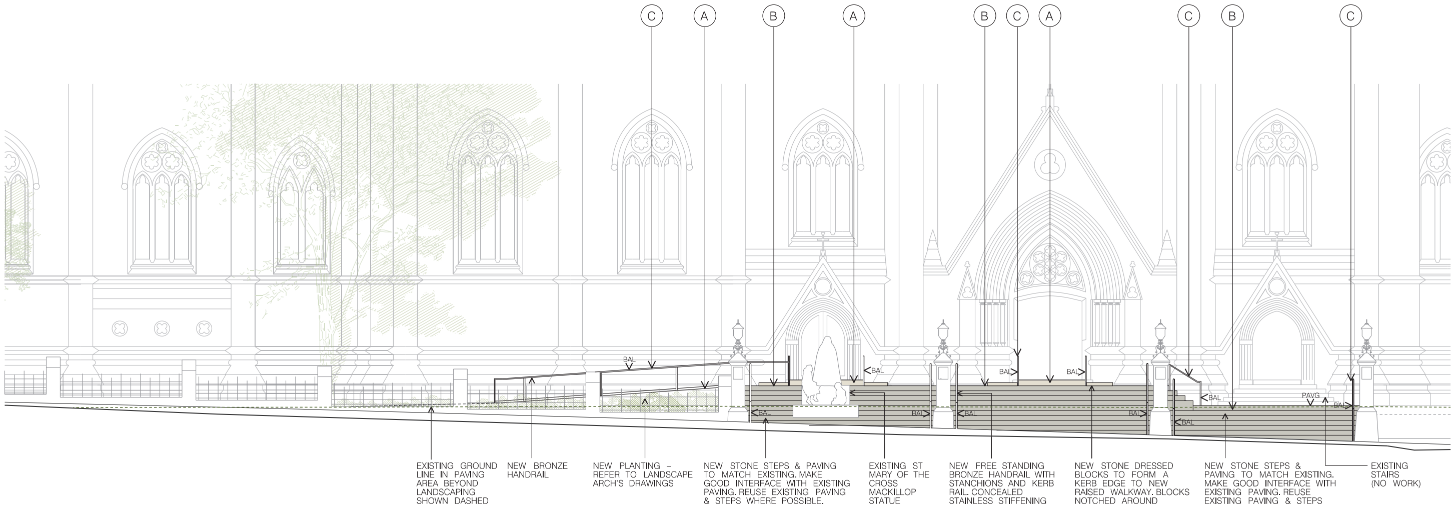
C
A
B
A
B
C
A
C
B
C
BAL
BAL
BAL
BAL
BAL
BAL
BAL
BAL
BAL
PAVG
EXISTING GROUND LINE IN PAVING AREA BEYOND LANDSCAPING SHOWN DASHED
NEW BRONZE HANDRAIL
NEW PLANTING - REFER TO LANDSCAPE ARCH'S DRAWINGS
NEW STONE STEPS & PAVING TO MATCH EXISTING. MAKE GOOD INTERFACE WITH EXISTING PAVING. REUSE EXISTING PAVING & STEPS WHERE POSSIBLE.
EXISTING ST MARY OF THE CROSS MACKILLOP STATUE
NEW FREE STANDING BRONZE HANDRAIL WITH STANCHIONS AND KERB RAIL. CONCEALED STAINLESS STIFFENING AS REQD.
NEW STONE DRESSED BLOCKS TO FORM A KERB EDGE TO NEW RAISED WALKWAY. BLOCKS NOTCHED AROUND EXISTING STAIR TREADS.
NEW STONE STEPS & PAVING TO MATCH EXISTING. MAKE GOOD INTERFACE WITH EXISTING PAVING. REUSE EXISTING PAVING & STEPS WHERE POSSIBLE.
EXISTING STAIRS (NO WORK)

01 CONCEPT LONG ELEVATION
1:100 ACCESS RAMP

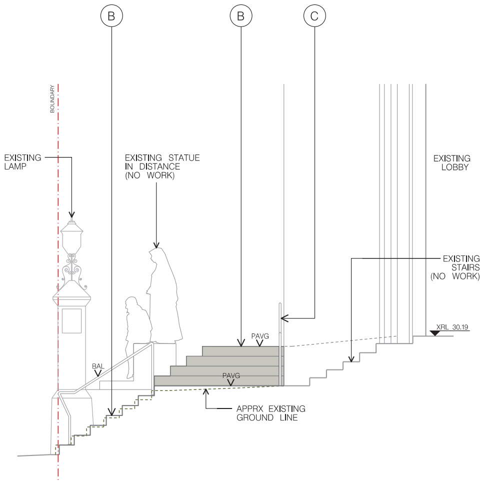
B
B
C
BOUNDARY
EXISTING LAMP
EXISTING STATUE IN DISTANCE (NO WORK)
EXISTING LOBBY
EXISTING STAIRS (NO WORK)
XRL 30.19
PAVG
PAVG
BAL
APPRX EXISTING GROUND LINE

02 DETAIL ELEVATION – SOUTH
1:50

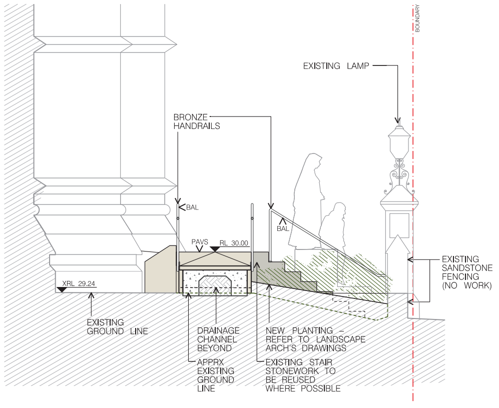
BOUNDARY
EXISTING LAMP
BRONZE HANDRAILS
BAL
BAL
PAVS
RL 30.00
XRL 29.24
EXISTING SANDSTONE FENCING (NO WORK)
EXISTING GROUND LINE
DRAINAGE CHANNEL BEYOND
APPRX EXISTING GROUND LINE
NEW PLANTING - REFER TO LANDSCAPE ARCH'S DRAWINGS
EXISTING STAIR STONEWORK TO BE REUSED WHERE POSSIBLE

03 DETAIL SECTION
1:50 ACCESS RAMP

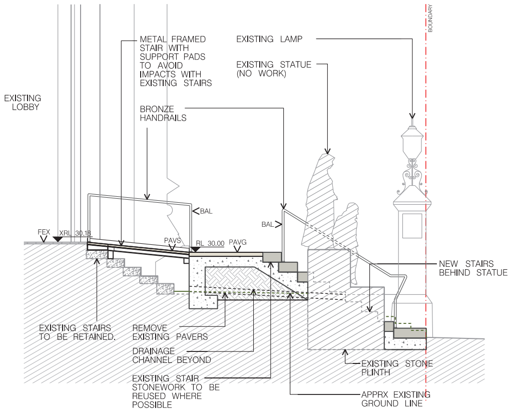
BOUNDARY
METAL FRAMED STAIR WITH SUPPORT PADS TO AVOID IMPACTS WITH EXISTING STAIRS
EXISTING LAMP
EXISTING STATUE (NO WORK)
EXISTING LOBBY
BRONZE HANDRAILS
BAL
BAL
FEX
XRL 30.18
PAVS
RL 30.00
PAVG
NEW STAIRS BEHIND STATUE
EXISTING STAIRS TO BE RETAINED.
REMOVE EXISTING PAVERS
DRAINAGE CHANNEL BEYOND
EXISTING STAIR STONEWORK TO BE REUSED WHERE POSSIBLE
EXISTING STONE PLINTH
APPRX EXISTING GROUND LINE

04 DETAIL SECTION
1:50

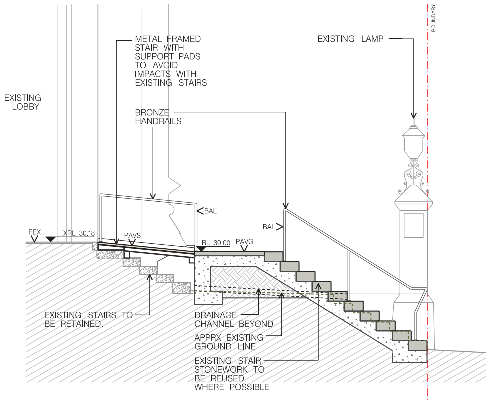
BOUNDARY
METAL FRAMED STAIR WITH SUPPORT PADS TO AVOID IMPACTS WITH EXISTING STAIRS
EXISTING LAMP
EXISTING LOBBY
BRONZE HANDRAILS
BAL
BAL
FEX
XRL 30.18
PAVS
RL 30.00
PAVG
EXISTING STAIRS TO BE RETAINED.
DRAINAGE CHANNEL BEYOND
APPRX EXISTING GROUND LINE
EXISTING STAIR STONEWORK TO BE REUSED WHERE POSSIBLE

05 DETAIL SECTION
1:50

A
SANDSTONE PAVING
ST MARY'S CATHEDRAL, SYDNEY.

B
GRANITE STAIRS
ST MARY'S CATHEDRAL, SYDNEY.

C
BRONZE HANDRAILS
ST MARY'S CATHEDRAL, SYDNEY
(SOUTHERN STAIRS)

LEGEND

BAL	NEW FREE STANDING BRONZE HANDRAIL WITH STANCHIONS AND KERB RAIL. CONCEALED STAINLESS STIFFENING AS REQD. HANDRAIL TO MATCH RECENT PRECINCT HANDRAIL (INSTALLED SOUTHERN MAIN CATHEDRAL STAIRS).
PAVS	DRESSED DIMENSIONED SANDSTONE PAVING TO MATCH EXISTING PAVING. SANDSTONE TO BE HARDWEARING & SUITABLE FOR PUBLIC DOMAIN PAVING WORK. REFER LANDSCAPE ARCH REQS. ENSURE NECESSARY SLIP RESISTANCE.
PAVG	EXISTING GRANITE STAIRS TO BE REUSED WHERE POSSIBLE.
PAVEX	EXISTING PAVING TO BE RETAINED.
FEX	EXISTING FLOORING TO BE RETAINED.
ST	DRESSED SANDSTONE BLOCKS WITH CUSTOM PROFILE, SIZES AND DEPTH, TO MATCH EXISTING PAVING.

This drawing is to be read in conjunction with all relevant project documentation (incl. written architectural reports, specifications and schedules) and all specialist consultant documentation incl. but not limited to town planning, civil structural, mechanical, electrical, and hydraulic engineering, environmental, heritage, archaeology etc documentation.

Do not scale from this drawing. Only figured dimensions shall be used.

Report any discrepancy between this drawing and other project documentation immediately to the architect for clarification.

All sizes of structural components that are shown on these architectural documents are for reference only. Refer to structural engineer's drawings for structural dimensions and architectural drawings for concrete set out dimensions.

These drawings are for a Development and Section 60 Works Application only.

DRAWING ORIGINAL SIZE:

Archeaology:
Eco Logical Australia
Level 13/420 George St
Sydney NSW 2000
karynm@ecoaus.com.au
T: 02 9259 3728

BCA & Accessiblity Consultant:
Philip Chun
Level 22, 264 George St
Sydney NSW 2000
sydney@philipchun.com
T: 02 9412 2322

Lighting Designer:
Steensen Varming
Level 8, 9 Castlereagh St
Sydney NSW 2000
info@steensenvarming.com
T: 02 9967 2200

Heritage Consultant:
URBIS
Angel Place, L8, 123 Pitt St
Sydney NSW 2000
T: 02 8233 9900

Landscape Architect:
Jane Irwin Landscape Architecture
Suite 203, L2, 61 Marlborough St
Surry Hills NSW 2010
info@jila.net.au
T: 02 9212 6957

Services Eng & Acoustics:
ADP
Level 6, 33 Erskine St
Sydney NSW 2000
T: 02 8203 5447

Structural & Civil Engineers:
TTW
Level 6, 73 Miller St
North Sydney NSW 2060
T: 02 9439 7288

Town Planning:
Planning Lab
Suite 195, 20-40 Meagher St
Chippendale NSW 2008
giovanni@planninglab.com.au
T: 0447 755 799

Project Manager:
Johnstaff
Level 5/9/13 Castlereagh St
Sydney NSW 2000
info@johnstaff.com.au
T: 03 8662 3900

Issue	Date	Description
A.	13.04.26	LODGEMENT

Project:
ST MARY'S CHANCERY
Site:
ST MARY'S ROAD, SYDNEY
Client:
CATHOLIC ARCHDIOCESE OF SYDNEY

Scale:	Drawn By:	Checked 1:	Checked 2:	Approved:
AS NOTED @ A1	BC	BC	EP	EP

Architect:
Candalepas Associates
Registration No. NSW 5773
Registration No. VIC 17978
Registration No. WA 2405
Registration No. ACT 2603
Registration No. QLD 5463
81 York Street, Sydney NSW 2000
info@candalepas.com.au
T: 02 9283 7755 F: 02 9283 7477

FOR A DEVELOPMENT & SECTION 60 WORKS APPLICATION ONLY

Drawing:
WESTERN ACCESS RAMP
(SHEET 2 OF 2)
Job Number:
5892
Drawing Number:
DA-03
Issue:
A.

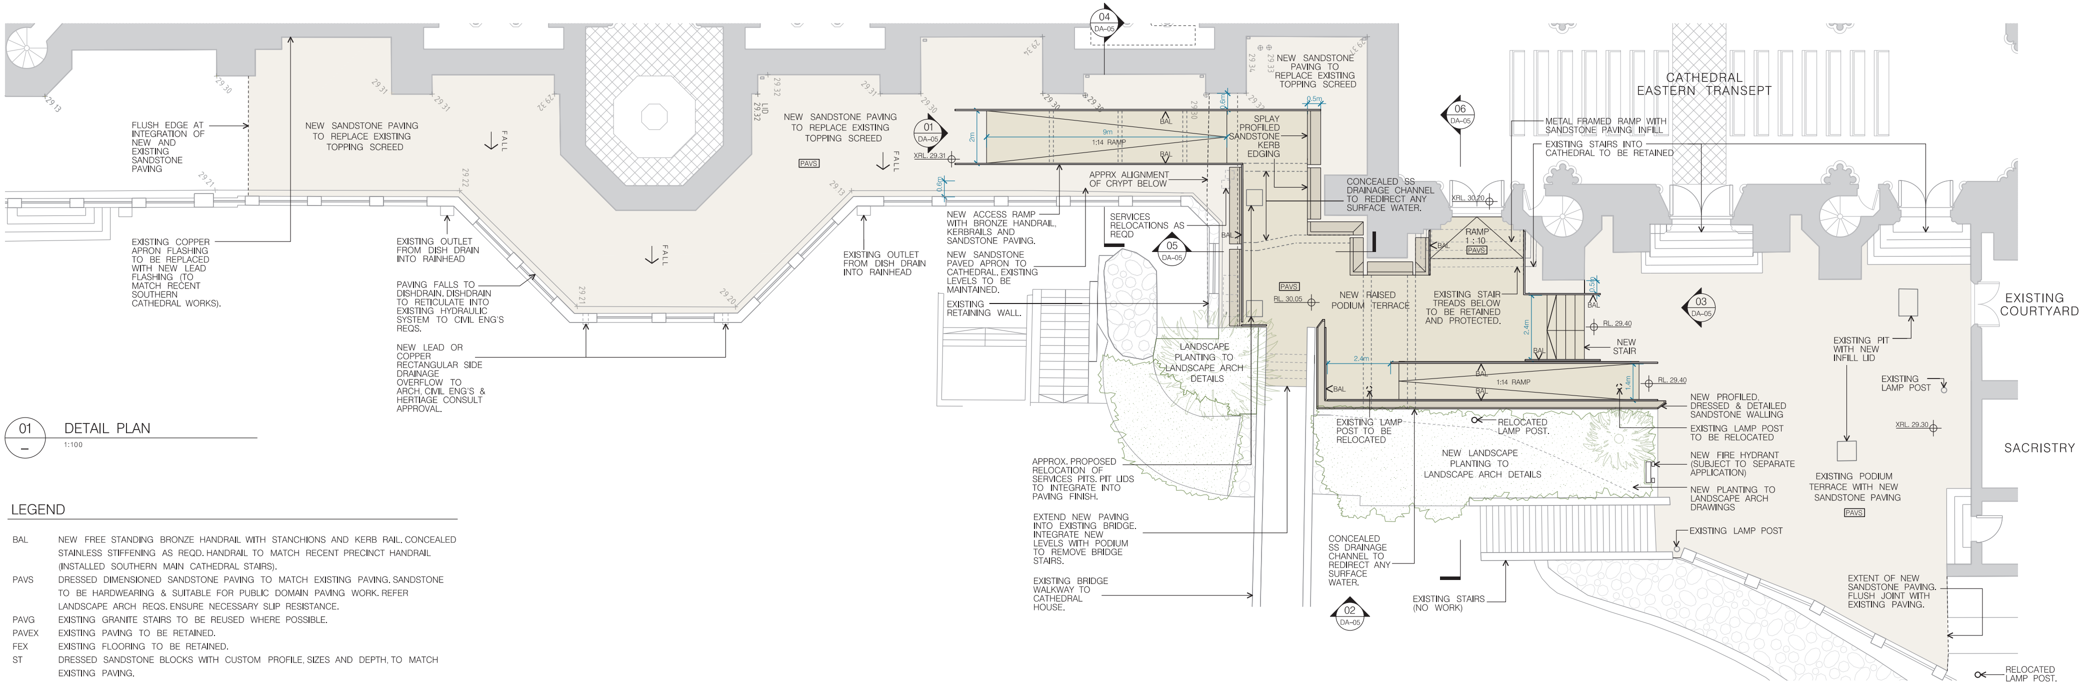
CATHEDRAL EASTERN TRANSEPT
EXISTING COURTYARD
SACRISTRY
FLUSH EDGE AT INTEGRATION OF NEW AND EXISTING SANDSTONE PAVING
NEW SANDSTONE PAVING TO REPLACE EXISTING TOPPING SCREED
EXISTING COPPER APRON FLASHING TO BE REPLACED WITH NEW LEAD FLASHING (TO MATCH RECENT SOUTHERN CATHEDRAL WORKS).
EXISTING OUTLET FROM DISH DRAIN INTO RAINHEAD
PAVING FALLS TO DISHDRAIN. DISHDRAIN TO RETICULATE INTO EXISTING HYDRAULIC SYSTEM TO CIVIL ENG'S REQS.
NEW LEAD OR COPPER RECTANGULAR SIDE DRAINAGE OVERFLOW TO ARCH, CIVIL ENG'S & HERITAGE CONSULT APPROVAL.
FALL
PAVS
NEW ACCESS RAMP WITH BRONZE HANDRAIL, KERBRAILS AND SANDSTONE PAVING.
NEW SANDSTONE PAVED APRON TO CATHEDRAL. EXISTING LEVELS TO BE MAINTAINED.
EXISTING RETAINING WALL.
APPRX ALIGNMENT OF CRYPT BELOW
SERVICES RELOCATIONS AS REQD
SPLAY PROFILED SANDSTONE KERB EDGING
CONCEALED SS DRAINAGE CHANNEL TO REDIRECT ANY SURFACE WATER.
METAL FRAMED RAMP WITH SANDSTONE PAVING INFILL
EXISTING STAIRS INTO CATHEDRAL TO BE RETAINED
RAMP 1 : 10
NEW RAISED PODIUM TERRACE
EXISTING STAIR TREADS BELOW TO BE RETAINED AND PROTECTED.
NEW STAIR
1:14 RAMP
9m
2m
0.6m
0.5m
2.4m
1.4m
BAL
XRL. 29.31
XRL. 30.20
XRL. 29.30
RL. 30.05
RL. 29.40
LANDSCAPE PLANTING TO LANDSCAPE ARCH DETAILS
APPROX. PROPOSED RELOCATION OF SERVICES PITS. PIT LIDS TO INTEGRATE INTO PAVING FINISH.
EXTEND NEW PAVING INTO EXISTING BRIDGE. INTEGRATE NEW LEVELS WITH PODIUM TO REMOVE BRIDGE STAIRS.
EXISTING BRIDGE WALKWAY TO CATHEDRAL HOUSE.
EXISTING LAMP POST TO BE RELOCATED
RELOCATED LAMP POST.
NEW LANDSCAPE PLANTING TO LANDSCAPE ARCH DETAILS
CONCEALED SS DRAINAGE CHANNEL TO REDIRECT ANY SURFACE WATER.
EXISTING STAIRS (NO WORK)
NEW PROFILED, DRESSED & DETAILED SANDSTONE WALLING
EXISTING LAMP POST TO BE RELOCATED
NEW FIRE HYDRANT (SUBJECT TO SEPARATE APPLICATION)
NEW PLANTING TO LANDSCAPE ARCH DRAWINGS
EXISTING LAMP POST
EXISTING PIT WITH NEW INFILL LID
EXISTING LAMP POST
EXISTING PODIUM TERRACE WITH NEW SANDSTONE PAVING
EXTENT OF NEW SANDSTONE PAVING. FLUSH JOINT WITH EXISTING PAVING.
RELOCATED LAMP POST.
01 DA-05
02 DA-05
03 DA-05
04 DA-05
05 DA-05
06 DA-05
29.13
29.30
29.31
29.32
29.33
29.34
29.21
29.22
29.20

01 DETAIL PLAN

1:100

LEGEND

BAL	NEW FREE STANDING BRONZE HANDRAIL WITH STANCHIONS AND KERB RAIL. CONCEALED STAINLESS STIFFENING AS REQD. HANDRAIL TO MATCH RECENT PRECINCT HANDRAIL (INSTALLED SOUTHERN MAIN CATHEDRAL STAIRS).
PAVS	DRESSED DIMENSIONED SANDSTONE PAVING TO MATCH EXISTING PAVING. SANDSTONE TO BE HARDWEARING & SUITABLE FOR PUBLIC DOMAIN PAVING WORK. REFER LANDSCAPE ARCH REQS. ENSURE NECESSARY SLIP RESISTANCE.
PAVG	EXISTING GRANITE STAIRS TO BE REUSED WHERE POSSIBLE.
PAVEX	EXISTING PAVING TO BE RETAINED.
FEX	EXISTING FLOORING TO BE RETAINED.
ST	DRESSED SANDSTONE BLOCKS WITH CUSTOM PROFILE, SIZES AND DEPTH, TO MATCH EXISTING PAVING.

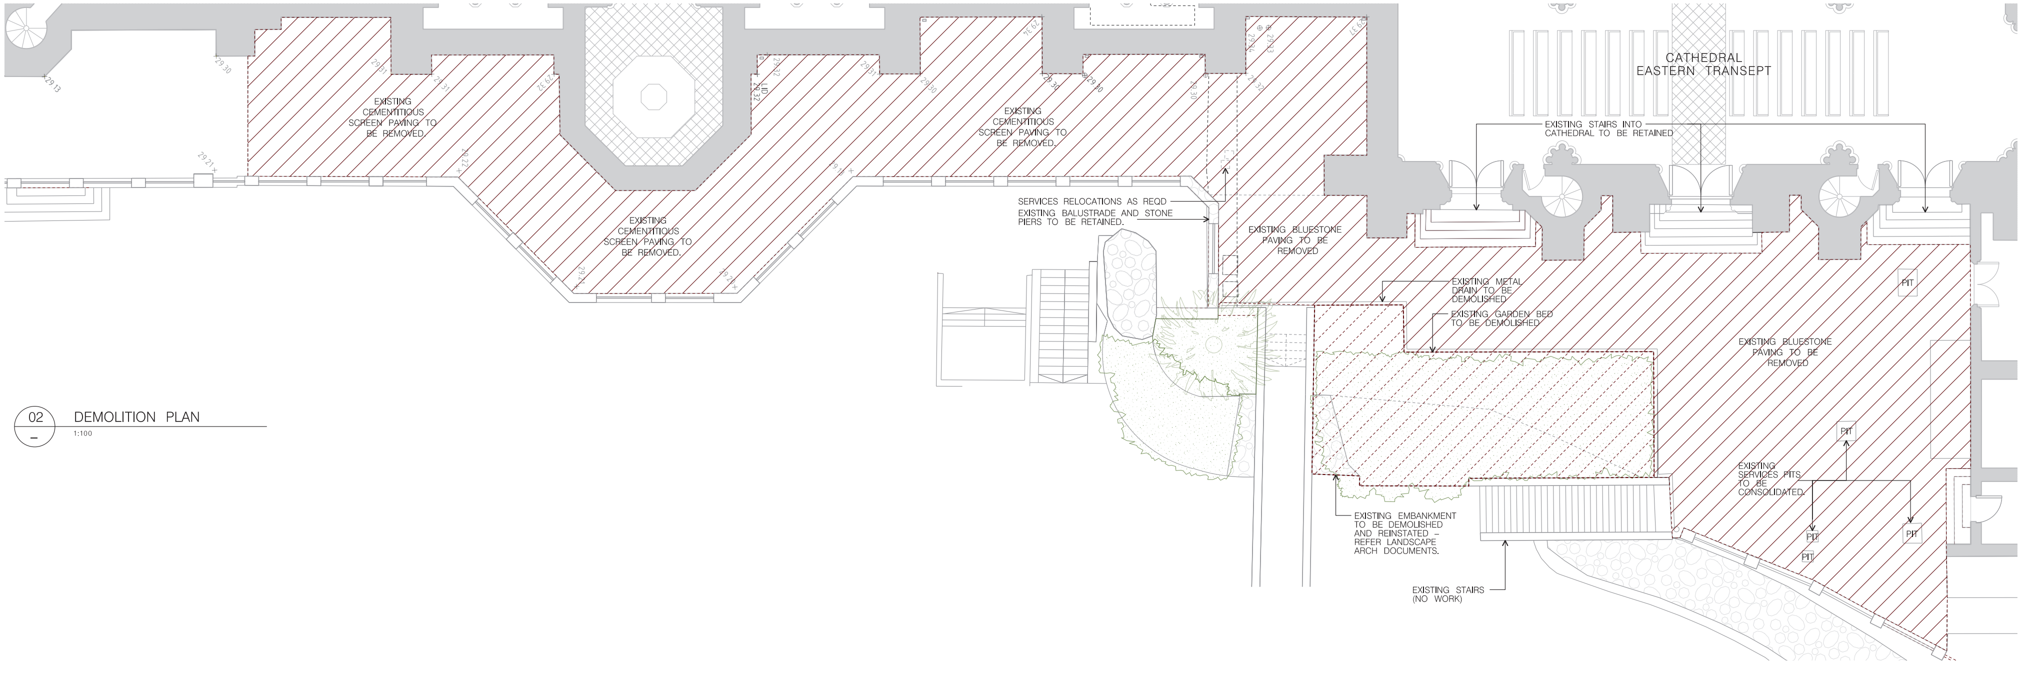
CATHEDRAL EASTERN TRANSEPT
EXISTING STAIRS INTO CATHEDRAL TO BE RETAINED
EXISTING CEMENTITIOUS SCREEN PAVING TO BE REMOVED.
EXISTING CEMENTITIOUS SCREEN PAVING TO BE REMOVED.
EXISTING CEMENTITIOUS SCREEN PAVING TO BE REMOVED.
SERVICES RELOCATIONS AS REQD
EXISTING BALUSTRADE AND STONE PIERS TO BE RETAINED.
EXISTING BLUESTONE PAVING TO BE REMOVED
EXISTING METAL DRAIN TO BE DEMOLISHED
EXISTING GARDEN BED TO BE DEMOLISHED
EXISTING BLUESTONE PAVING TO BE REMOVED
EXISTING SERVICES PITS TO BE CONSOLIDATED
PIT
EXISTING EMBANKMENT TO BE DEMOLISHED AND REINSTATED - REFER LANDSCAPE ARCH DOCUMENTS.
EXISTING STAIRS (NO WORK)
29.13
29.30
29.31
29.32
29.21
LID

02 DEMOLITION PLAN

1:100

This drawing is to be read in conjunction with all relevant project documentation (incl. written architectural reports, specifications and schedules) and all specialist consultant documentation incl. but not limited to town planning, civil structural, mechanical, electrical, and hydraulic engineering, environmental, heritage, archaeology etc documentation.

Do not scale from this drawing. Only figured dimensions shall be used.

Report any discrepancy between this drawing and other project documentation immediately to the architect for clarification.

All sizes of structural components that are shown on these architectural documents are for reference only. Refer to structural engineer's drawings for structural dimensions and architectural drawings for concrete set out dimensions.

These drawings are for a Development and Section 60 Works Application only.

DRAWING ORIGINAL SIZE:

Archeaology:
Eco Logical Australia
Level 13/420 George St
Sydney NSW 2000
karynm@ecoaus.com.au
T: 02 9259 3728

BCA & Accessiblity Consultant:
Philip Chun
Level 22, 264 George St
Sydney NSW 2000
sydney@philipchun.com
T: 02 9412 2322

Lighting Designer:
Steensen Varming
Level 8, 9 Castlereagh St
Sydney NSW 2000
info@steensenvarming.com
T: 02 9967 2200

Heritage Consultant:
URBIS
Angel Place, L8, 123 Pitt St
Sydney NSW 2000
T: 02 8233 9900

Landscape Architect:
Jane Irwin Landscape Architecture
Suite 203, L2, 61 Marlborough St
Surry Hills NSW 2010
info@jila.net.au
T: 02 9212 6957

Services Eng & Acoustics:
ADP
Level 6, 33 Erskine St
Sydney NSW 2000
T: 02 8203 5447

Structural & Civil Engineers:
TTW
Level 6, 73 Miller St
North Sydney NSW 2060
T: 02 9439 7288

Town Planning:
Planning Lab
Suite 195, 20–40 Meagher St
Chippendale NSW 2008
giovanni@planninglab.com.au
T: 0447 755 799

Project Manager:
Johnstaff
Level 5/9/13 Castlereagh St
Sydney NSW 2000
info@johnstaff.com.au
T: 03 8662 3900

Issue	Date	Description
A.	13.04.26	LODGEMENT

N

Project:
ST MARY'S CHANCERY
Site:
ST MARY'S ROAD, SYDNEY
Client:
CATHOLIC ARCHDIOCESE OF SYDNEY

Scale:	Drawn By:	Checked 1:	Checked 2:	Approved:
AS NOTED @ A1	BC	BC	EP	EP

Architect:
Candalepas Associates
Registration No. NSW 5773
Registration No. VIC 17978
Registration No. WA 2405
Registration No. ACT 2603
Registration No. QLD 5463
81 York Street, Sydney NSW 2000
info@candalepas.com.au
T: 02 9283 7755 F: 02 9283 7477

FOR A DEVELOPMENT & SECTION 60 WORKS APPLICATION ONLY

Drawing:
EASTERN ACCESS RAMP
(SHEET 1 OF 2)
Job Number:
5892
Drawing Number:
DA-04
Issue:
A.

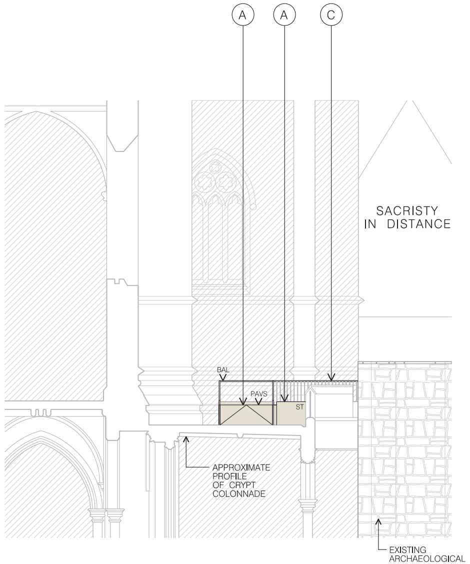
A
A
C
SACRISTY IN DISTANCE
BAL
PAVS
ST
APPROXIMATE PROFILE OF CRYPT COLONNADE
EXISTING ARCHAEOLOGICAL REMAINS

01 DETAIL ELEVATION (SOUTH)

1:100 NEW EASTERN RAMP CONCEPT

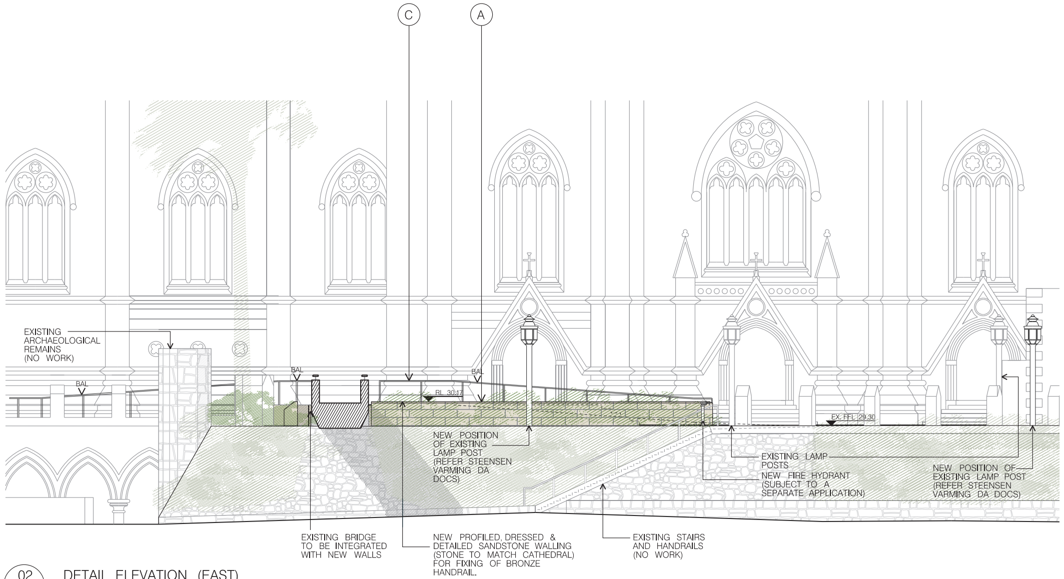
C
A
EXISTING ARCHAEOLOGICAL REMAINS (NO WORK)
BAL
BAL
BAL
RL 30.17
EX. FFL 29.30
NEW POSITION OF EXISTING LAMP POST (REFER STEENSEN VARMING DA DOCS)
EXISTING LAMP POSTS
NEW FIRE HYDRANT (SUBJECT TO A SEPARATE APPLICATION)
NEW POSITION OF EXISTING LAMP POST (REFER STEENSEN VARMING DA DOCS)
EXISTING BRIDGE TO BE INTEGRATED WITH NEW WALLS
NEW PROFILED, DRESSED & DETAILED SANDSTONE WALLING (STONE TO MATCH CATHEDRAL) FOR FIXING OF BRONZE HANDRAIL.
EXISTING STAIRS AND HANDRAILS (NO WORK)

02 DETAIL ELEVATION (EAST)

1:100 NEW EASTERN RAMP CONCEPT

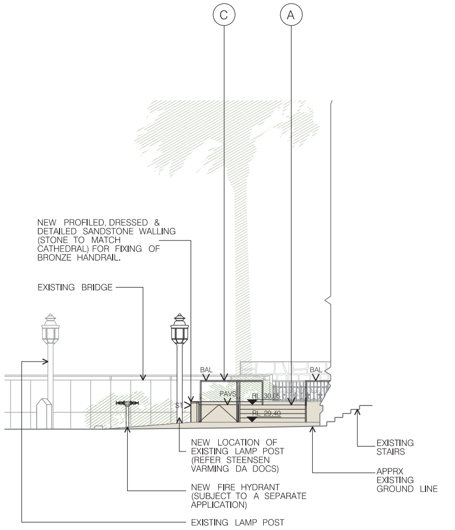
C
A
NEW PROFILED, DRESSED & DETAILED SANDSTONE WALLING (STONE TO MATCH CATHEDRAL) FOR FIXING OF BRONZE HANDRAIL.
EXISTING BRIDGE
BAL
BAL
PAVS
ST
RL 30.17
RL 29.40
NEW LOCATION OF EXISTING LAMP POST (REFER STEENSEN VARMING DA DOCS)
NEW FIRE HYDRANT (SUBJECT TO A SEPARATE APPLICATION)
EXISTING LAMP POST
EXISTING STAIRS
APPRX EXISTING GROUND LINE

03 DETAIL ELEVATION (NORTH)

1:100 NEW EASTERN RAMP CONCEPT

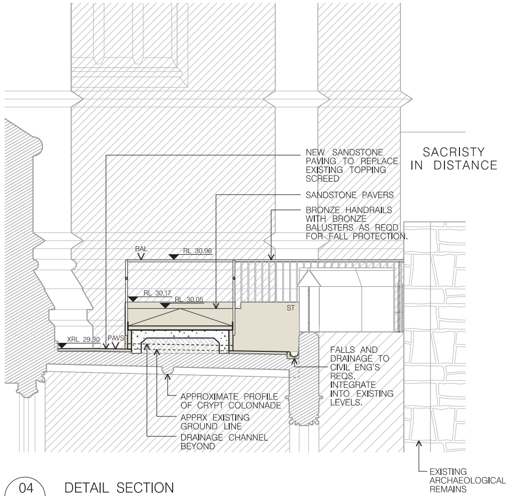
NEW SANDSTONE PAVING TO REPLACE EXISTING TOPPING SCREED
SACRISTY IN DISTANCE
SANDSTONE PAVERS
BRONZE HANDRAILS WITH BRONZE BALUSTERS AS REQD FOR FALL PROTECTION.
BAL
RL 30.96
RL 30.17
RL 30.05
ST
XRL 29.30
PAVS
FALLS AND DRAINAGE TO CIVIL ENG'S REQS. INTEGRATE INTO EXISTING LEVELS.
APPROXIMATE PROFILE OF CRYPT COLONNADE
APPRX EXISTING GROUND LINE
DRAINAGE CHANNEL BEYOND
EXISTING ARCHAEOLOGICAL REMAINS

04 DETAIL SECTION

1:50 NEW EASTERN RAMP CONCEPT

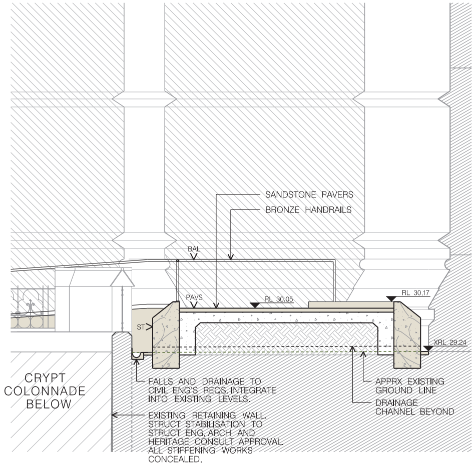
SANDSTONE PAVERS
BRONZE HANDRAILS
BAL
PAVS
RL 30.05
RL 30.17
ST
XRL 29.24
CRYPT COLONNADE BELOW
FALLS AND DRAINAGE TO CIVIL ENG'S REQS. INTEGRATE INTO EXISTING LEVELS.
EXISTING RETAINING WALL. STRUCT STABILISATION TO STRUCT ENG, ARCH AND HERITAGE CONSULT APPROVAL. ALL STIFFENING WORKS CONCEALED.
APPRX EXISTING GROUND LINE
DRAINAGE CHANNEL BEYOND

05 DETAIL SECTION

1:50 NEW EASTERN RAMP CONCEPT

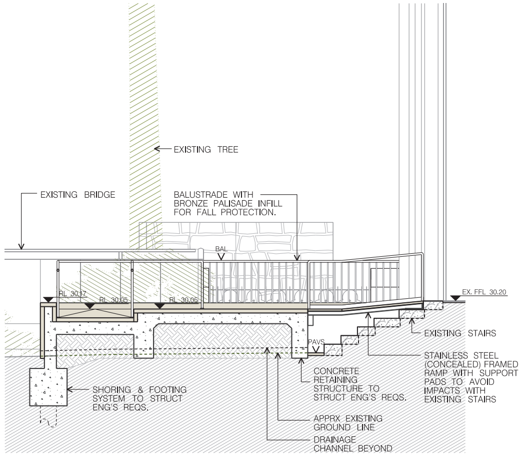
EXISTING TREE
EXISTING BRIDGE
BALUSTRADE WITH BRONZE PALISADE INFILL FOR FALL PROTECTION.
BAL
RL 30.17
RL 30.05
RL 30.05
EX. FFL 30.20
EXISTING STAIRS
PAVS
SHORING & FOOTING SYSTEM TO STRUCT ENG'S REQS.
CONCRETE RETAINING STRUCTURE TO STRUCT ENG'S REQS.
STAINLESS STEEL (CONCEALED) FRAMED RAMP WITH SUPPORT PADS TO AVOID IMPACTS WITH EXISTING STAIRS
APPRX EXISTING GROUND LINE
DRAINAGE CHANNEL BEYOND

06 DETAIL SECTION

1:50 NEW EASTERN RAMP CONCEPT

A

SANDSTONE PAVING
ST MARY'S CATHEDRAL, SYDNEY.

B

GRANITE STAIRS
ST MARY'S CATHEDRAL, SYDNEY.

C

BRONZE HANDRAILS
ST MARY'S CATHEDRAL, SYDNEY
(SOUTHERN STAIRS)

LEGEND

BAL	NEW FREE STANDING BRONZE HANDRAIL WITH STANCHIONS AND KERB RAIL, CONCEALED STAINLESS STIFFENING AS REQD, HANDRAIL TO MATCH RECENT PRECINCT HANDRAIL (INSTALLED SOUTHERN MAIN CATHEDRAL STAIRS).
PAVS	DRESSED DIMENSIONED SANDSTONE PAVING TO MATCH EXISTING PAVING, SANDSTONE TO BE HARDWEARING & SUITABLE FOR PUBLIC DOMAIN PAVING WORK, REFER LANDSCAPE ARCH REQS. ENSURE NECESSARY SLIP RESISTANCE.
PAVG	EXISTING GRANITE STAIRS TO BE REUSED WHERE POSSIBLE.
PAVEX	EXISTING PAVING TO BE RETAINED.
FEX	EXISTING FLOORING TO BE RETAINED.
ST	DRESSED SANDSTONE BLOCKS WITH CUSTOM PROFILE, SIZES AND DEPTH, TO MATCH EXISTING PAVING.

This drawing is to be read in conjunction with all relevant project documentation (incl. written architectural reports, specifications and schedules) and all specialist consultant documentation incl. but not limited to town planning, civil structural, mechanical, electrical, and hydraulic engineering, environmental, heritage, archaeology etc documentation.

Do not scale from this drawing. Only figured dimensions shall be used.

Report any discrepancy between this drawing and other project documentation immediately to the architect for clarification.

All sizes of structural components that are shown on these architectural documents are for reference only. Refer to structural engineer's drawings for structural dimensions and architectural drawings for concrete set out dimensions.

These drawings are for a Development and Section 60 Works Application only.

0MM (SIZE ON ORIGINAL) 50MM 100MM 150MM 200MM 250MM 300MM

W B M Y C

DRAWING ORIGINAL SIZE:

Archeaology:
Eco Logical Australia
Level 13/420 George St
Sydney NSW 2000
karynm@ecoaus.com.au
T: 02 9259 3728

BCA & Accessiblity Consultant:
Philip Chun
Level 22, 264 George St
Sydney NSW 2000
sydney@philipchun.com
T: 02 9412 2322

Lighting Designer:
Steensen Varming
Level 8, 9 Castlereagh St
Sydney NSW 2000
info@steensenvarming.com
T: 02 9967 2200

Heritage Consultant:
URBIS
Angel Place, L8, 123 Pitt St
Sydney NSW 2000
T: 02 8233 9900

Landscape Architect:
Jane Irwin Landscape Architecture
Suite 203, L2, 61 Marlborough St
Surry Hills NSW 2010
info@jila.net.au
T: 02 9212 6957

Services Eng & Acoustics:
ADP
Level 6, 33 Erskine St
Sydney NSW 2000
T: 02 8203 5447

Structural & Civil Engineers:
TTW
Level 6, 73 Miller St
North Sydney NSW 2060
T: 02 9439 7288

Town Planning:
Planning Lab
Suite 195, 20-40 Meagher St
Chippendale NSW 2008
giovanni@planninglab.com.au
T: 0447 755 799

Project Manager:
Johnstaff
Level 5/9/13 Castlereagh St
Sydney NSW 2000
info@johnstaff.com.au
T: 03 8662 3900

Issue	Date	Description
A.	13.04.26	LODGEMENT

Project:
ST MARY'S CHANCERY
Site:
ST MARY'S ROAD, SYDNEY
Client:
CATHOLIC ARCHDIOCESE OF SYDNEY

Scale:	Drawn By:	Checked 1:	Checked 2:	Approved:
AS NOTED @ A1	BC	BC	EP	EP

Architect:
Candalepas Associates
Registration No. NSW 5773
Registration No. VIC 17978
Registration No. WA 2405
Registration No. ACT 2603
Registration No. QLD 5463
81 York Street, Sydney NSW 2000
info@candalepas.com.au
T: 02 9283 7755 F: 02 9283 7477

FOR A DEVELOPMENT & SECTION 60 WORKS APPLICATION ONLY

Drawing:
EASTERN ACCESS RAMP
(SHEET 2 OF 2)
Job Number:
5892
Drawing Number:
DA-05
Issue:
A.

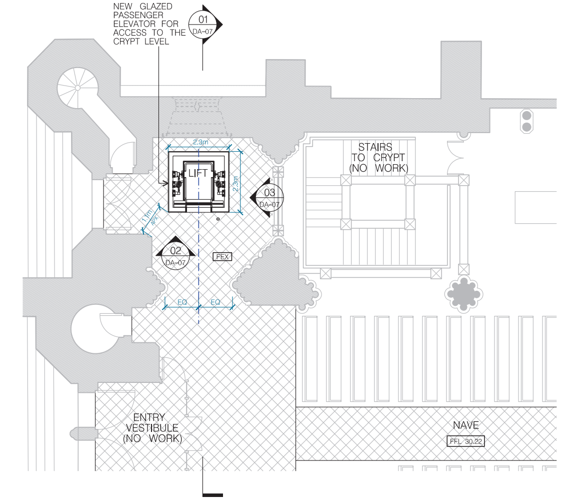
NEW GLAZED PASSENGER ELEVATOR FOR ACCESS TO THE CRYPT LEVEL
01
DA-07
2.3m
LIFT
2.3m
03
DA-07
02
DA-07
1.8m
FEX
EQ
EQ
STAIRS TO CRYPT (NO WORK)
ENTRY VESTIBULE (NO WORK)
NAVE
FFL 30.22

01 PLAN – GROUND
1:100 CATHEDRAL LIFT

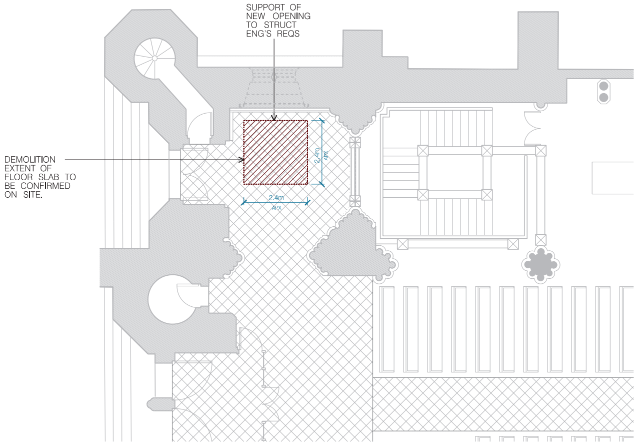
SUPPORT OF NEW OPENING TO STRUCT ENG'S REQS
DEMOLITION EXTENT OF FLOOR SLAB TO BE CONFIRMED ON SITE.
2.4m
2.4m

02 DEMOLITION PLAN – GROUND
1:100 CATHEDRAL LIFT

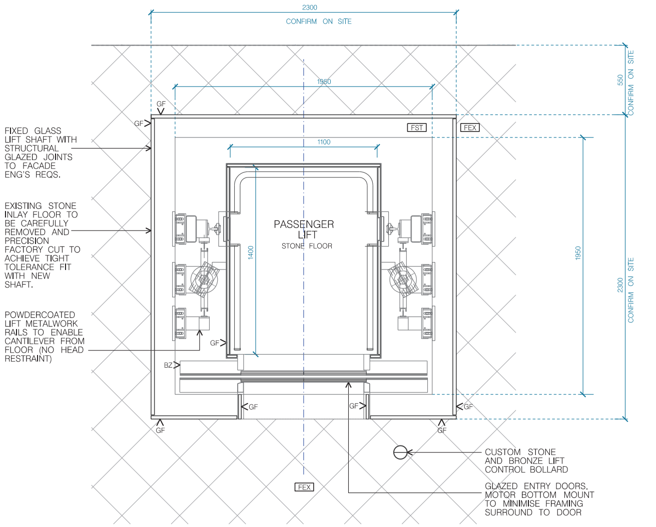
2300
CONFIRM ON SITE
1950
550
CONFIRM ON SITE
1100
FST
FEX
GF
GF
FIXED GLASS LIFT SHAFT WITH STRUCTURAL GLAZED JOINTS TO FACADE ENG'S REQS.
EXISTING STONE INLAY FLOOR TO BE CAREFULLY REMOVED AND PRECISION FACTORY CUT TO ACHIEVE TIGHT TOLERANCE FIT WITH NEW SHAFT.
POWDERCOATED LIFT METALWORK RAILS TO ENABLE CANTILEVER FROM FLOOR (NO HEAD RESTRAINT)
PASSENGER LIFT
STONE FLOOR
1400
1950
2300
CONFIRM ON SITE
GF
BZ
GF
GF
GF
GF
GF
CUSTOM STONE AND BRONZE LIFT CONTROL BOLLARD
GLAZED ENTRY DOORS. MOTOR BOTTOM MOUNT TO MINIMISE FRAMING SURROUND TO DOOR
FEX

03 DETAIL PLAN – GROUND
1:20 CATHEDRAL LIFT

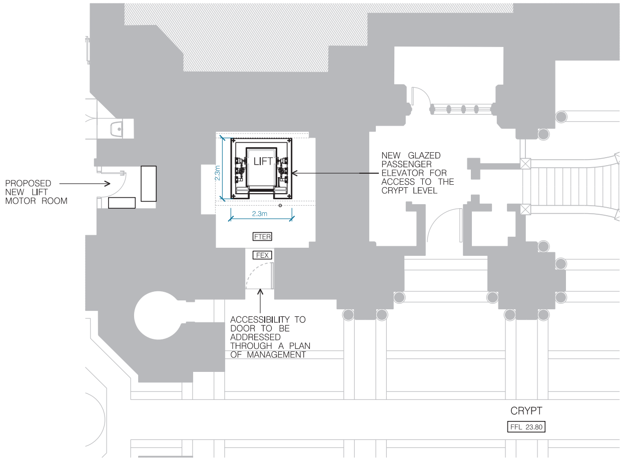
PROPOSED NEW LIFT MOTOR ROOM
2.3m
LIFT
2.3m
NEW GLAZED PASSENGER ELEVATOR FOR ACCESS TO THE CRYPT LEVEL
FTER
FEX
ACCESSIBILITY TO DOOR TO BE ADDRESSED THROUGH A PLAN OF MANAGEMENT
CRYPT
FFL 23.80

04 PLAN – CRYPT
1:100 CATHEDRAL LIFT

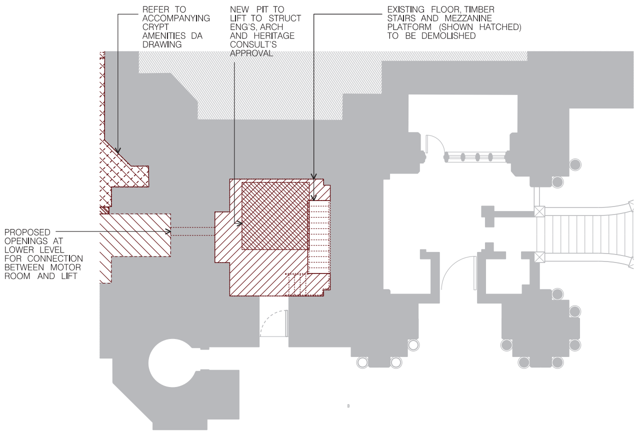
REFER TO ACCOMPANYING CRYPT AMENITIES DA DRAWING
NEW PIT TO LIFT TO STRUCT ENG'S, ARCH AND HERITAGE CONSULT'S APPROVAL
EXISTING FLOOR, TIMBER STAIRS AND MEZZANINE PLATFORM (SHOWN HATCHED) TO BE DEMOLISHED
PROPOSED OPENINGS AT LOWER LEVEL FOR CONNECTION BETWEEN MOTOR ROOM AND LIFT

05 DEMOLITION PLAN – CRYPT
1:100 CATHEDRAL LIFT

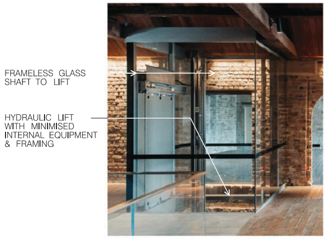
FRAMELESS GLASS SHAFT TO LIFT
HYDRAULIC LIFT WITH MINIMISED INTERNAL EQUIPMENT & FRAMING

LIFT EXAMPLE 1
CAMPBELL STORE
LIFTRONIC LIFTS

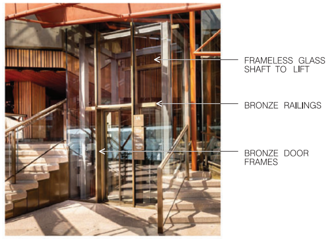

LIFT EXAMPLE 2
SYDNEY OPERA HOUSE
LIFTRONIC LIFTS

FINISHES

FEX	EXISTING MARBLE INLAY FLOOR TO BE PROTECTED.
FTER	TERRAZZO FLOORING TO CRYPT LIFT LOBBY.
FST	NEW MARBLE STONE FLOOR. COLOURS TO MATCH EXISTING.
GF	STRUCTURALLY GLAZED FRAMELESS FIXED GLASS LIFT SHAFT TO FACADE ENG'S REQS.
BZ	PREPATINATED BRONZE METALWORK.

This drawing is to be read in conjunction with all relevant project documentation (incl. written architectural reports, specifications and schedules) and all specialist consultant documentation incl. but not limited to town planning, civil structural, mechanical, electrical, and hydraulic engineering, environmental, heritage, archaeology etc documentation.

Do not scale from this drawing. Only figured dimensions shall be used.

Report any discrepancy between this drawing and other project documentation immediately to the architect for clarification.

All sizes of structural components that are shown on these architectural documents are for reference only. Refer to structural engineer's drawings for structural dimensions and architectural drawings for concrete set out dimensions.

These drawings are for a Development and Section 60 Works Application only.

DRAWING ORIGINAL SIZE:

Archeaology:
Eco Logical Australia
Level 13/420 George St
Sydney NSW 2000
karynm@ecoaus.com.au
T: 02 9259 3728

BCA & Accessiblity Consultant:
Philip Chun
Level 22, 264 George St
Sydney NSW 2000
sydney@philipchun.com
T: 02 9412 2322

Lighting Designer:
Steensen Varming
Level 8, 9 Castlereagh St
Sydney NSW 2000
info@steensenvarming.com
T: 02 9967 2200

Heritage Consultant:
URBIS
Angel Place, L8, 123 Pitt St
Sydney NSW 2000
T: 02 8233 9900

Landscape Architect:
Jane Irwin Landscape Architecture
Suite 203, L2, 61 Marlborough St
Surry Hills NSW 2010
info@jila.net.au
T: 02 9212 6957

Services Eng & Acoustics:
ADP
Level 6, 33 Erskine St
Sydney NSW 2000
T: 02 8203 5447

Structural & Civil Engineers:
TTW
Level 6, 73 Miller St
North Sydney NSW 2060
T: 02 9439 7288

Town Planning:
Planning Lab
Suite 195, 20-40 Meagher St
Chippendale NSW 2008
giovanni@planninglab.com.au
T: 0447 755 799

Project Manager:
Johnstaff
Level 5/9/13 Castlereagh St
Sydney NSW 2000
info@johnstaff.com.au
T: 03 8662 3900

Issue	Date	Description
A.	13.04.26	LODGEMENT

Copyright ©

N

Project:
ST MARY'S CHANCERY
Site:
ST MARY'S ROAD, SYDNEY
Client:
CATHOLIC ARCHDIOCESE OF SYDNEY

Scale:	Drawn By:	Checked 1:	Checked 2:	Approved:
AS NOTED @ A1	BC	BC	EP	EP

Architect:
Candalepas Associates
Registration No. NSW 5773
Registration No. VIC 17978
Registration No. WA 2405
Registration No. ACT 2603
Registration No. QLD 5463
81 York Street, Sydney NSW 2000
info@candalepas.com.au
T: 02 9283 7755 F: 02 9283 7477

FOR A DEVELOPMENT & SECTION 60 WORKS APPLICATION ONLY

Drawing:
CRYPT PASSENGER ELEVATOR
(SHEET 1 OF 2)
Job Number:
5892
Drawing Number:
DA-06
Issue:
A.